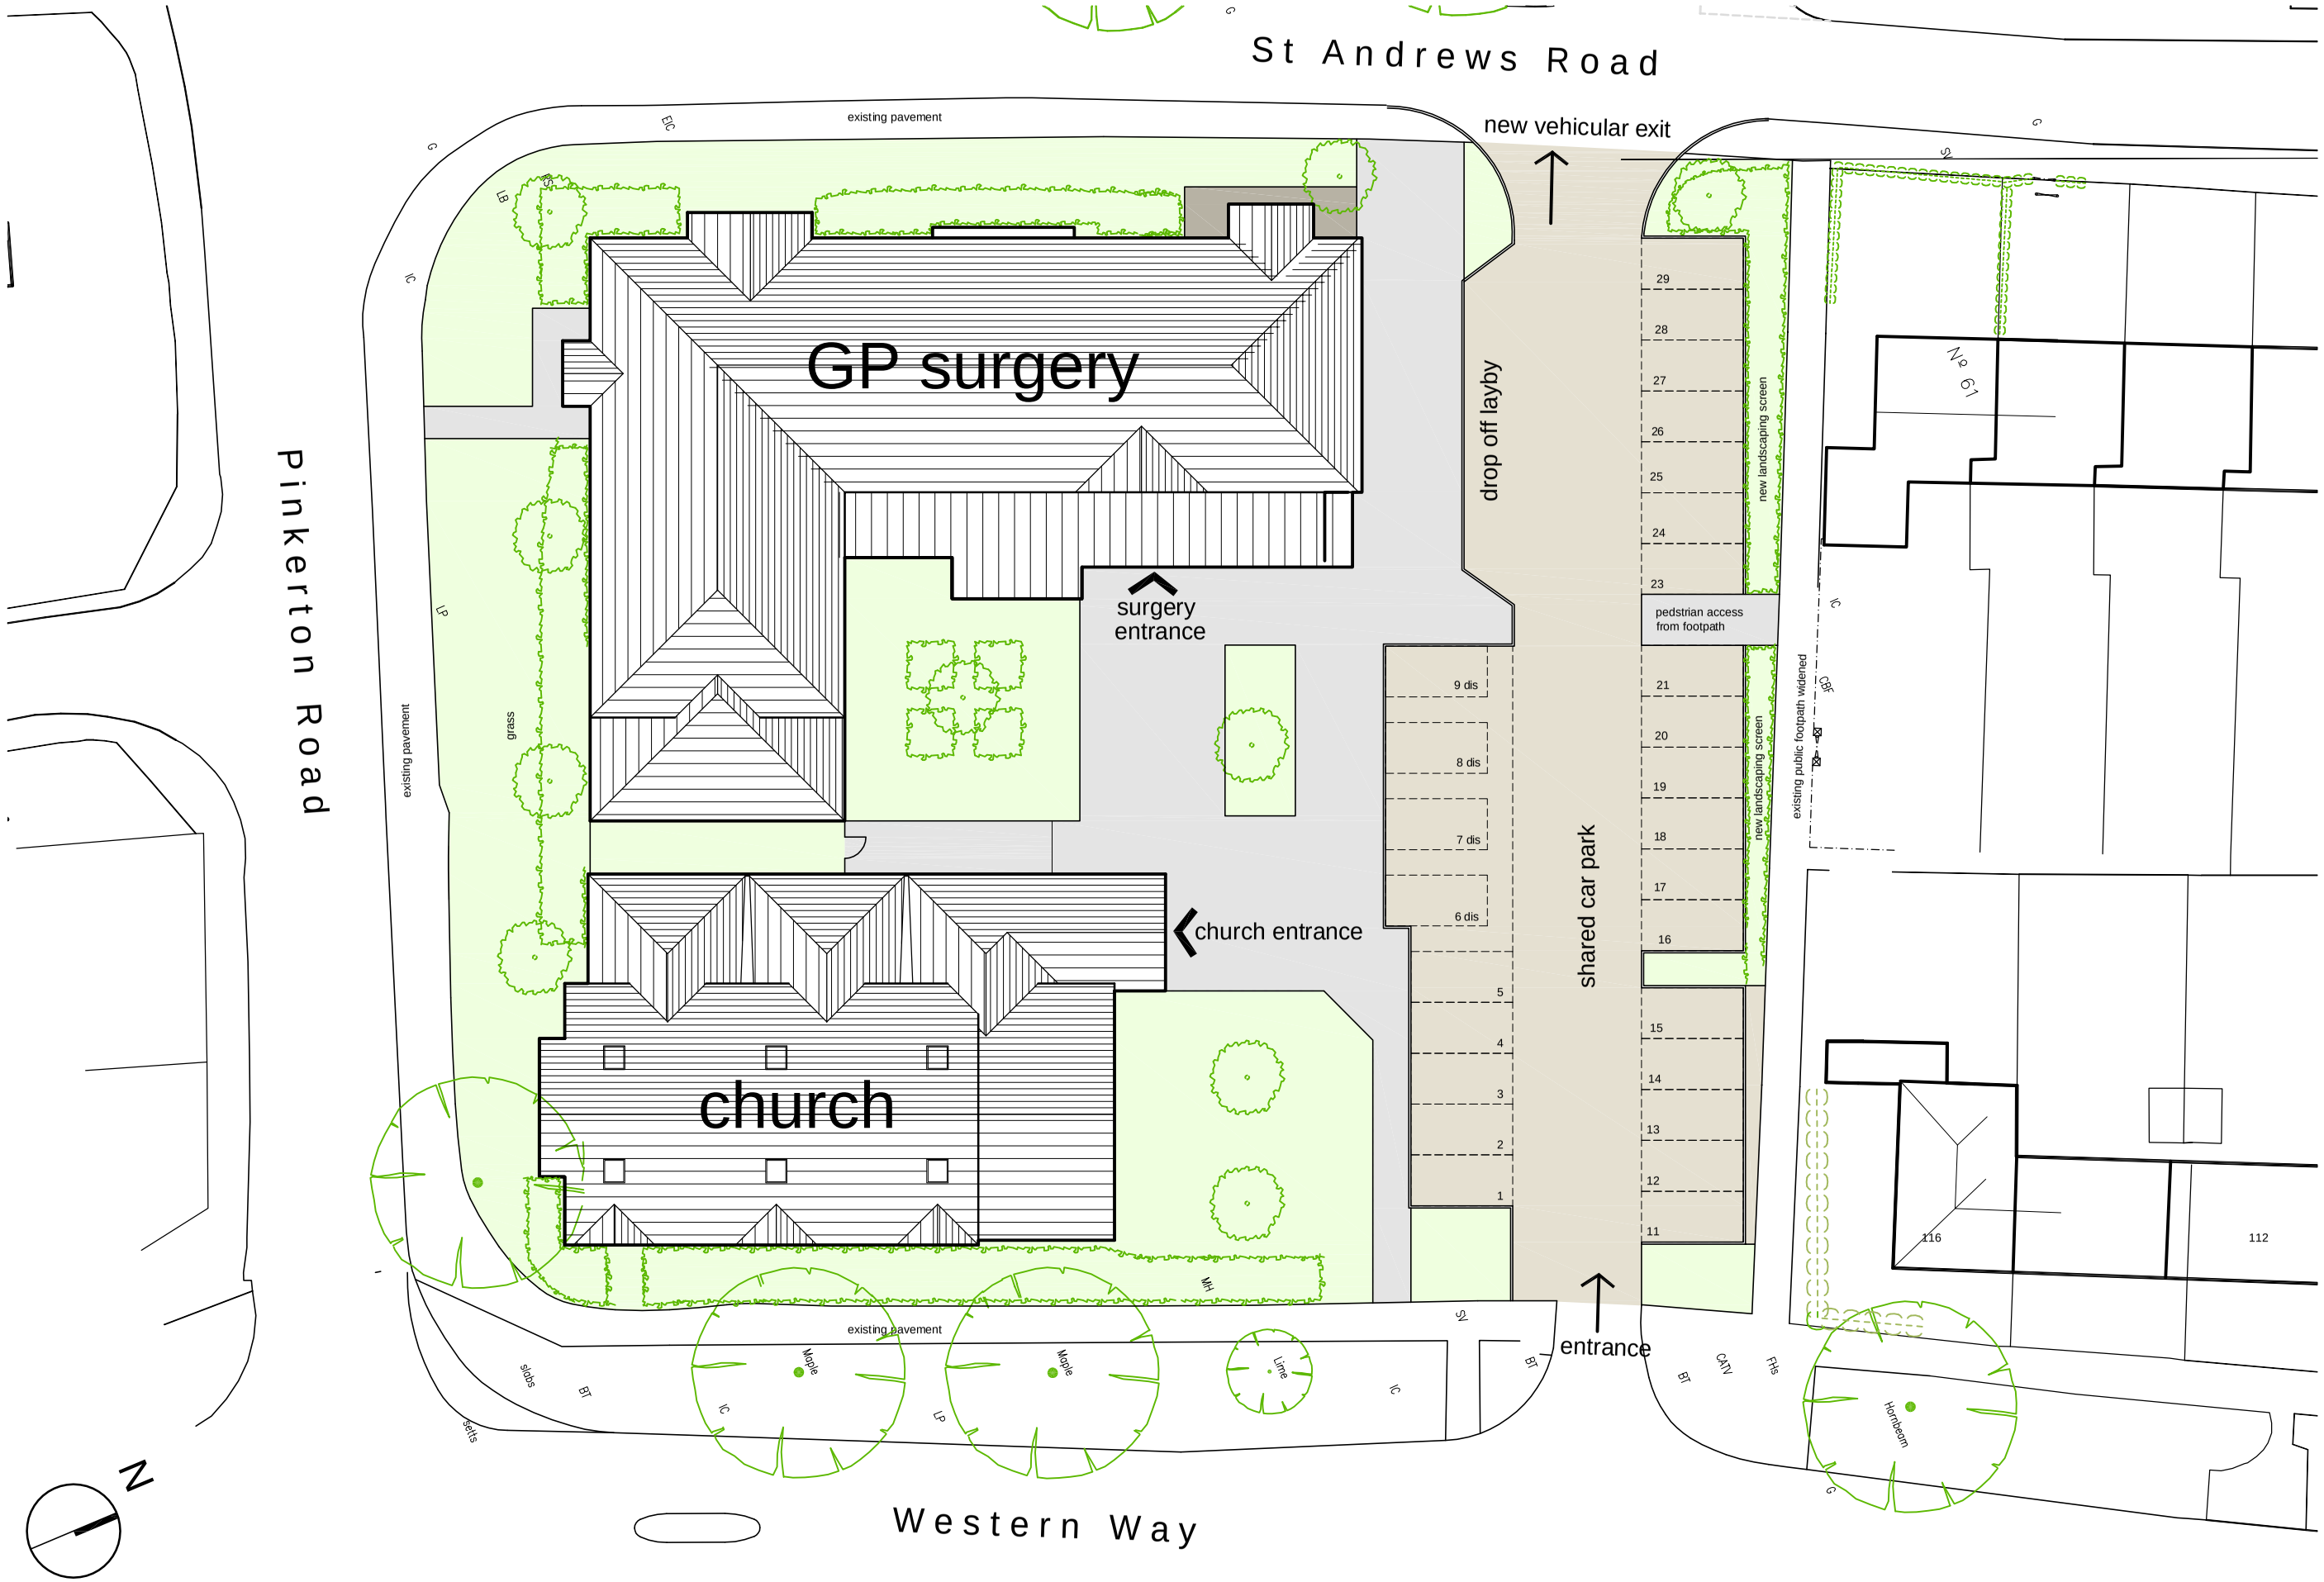

South Ham Surgery and church - proposed site plan

studio four
architects ltd
8 Upper High Street Winchester SO23 8UT
t: 01962 820255 f: 01962 820256
admin@studiofourarchitects-winch.co.uk