Plan No: AU42

PLAN REVISION NUMBER - 0
ACTIVE FROM - 7 August 2021

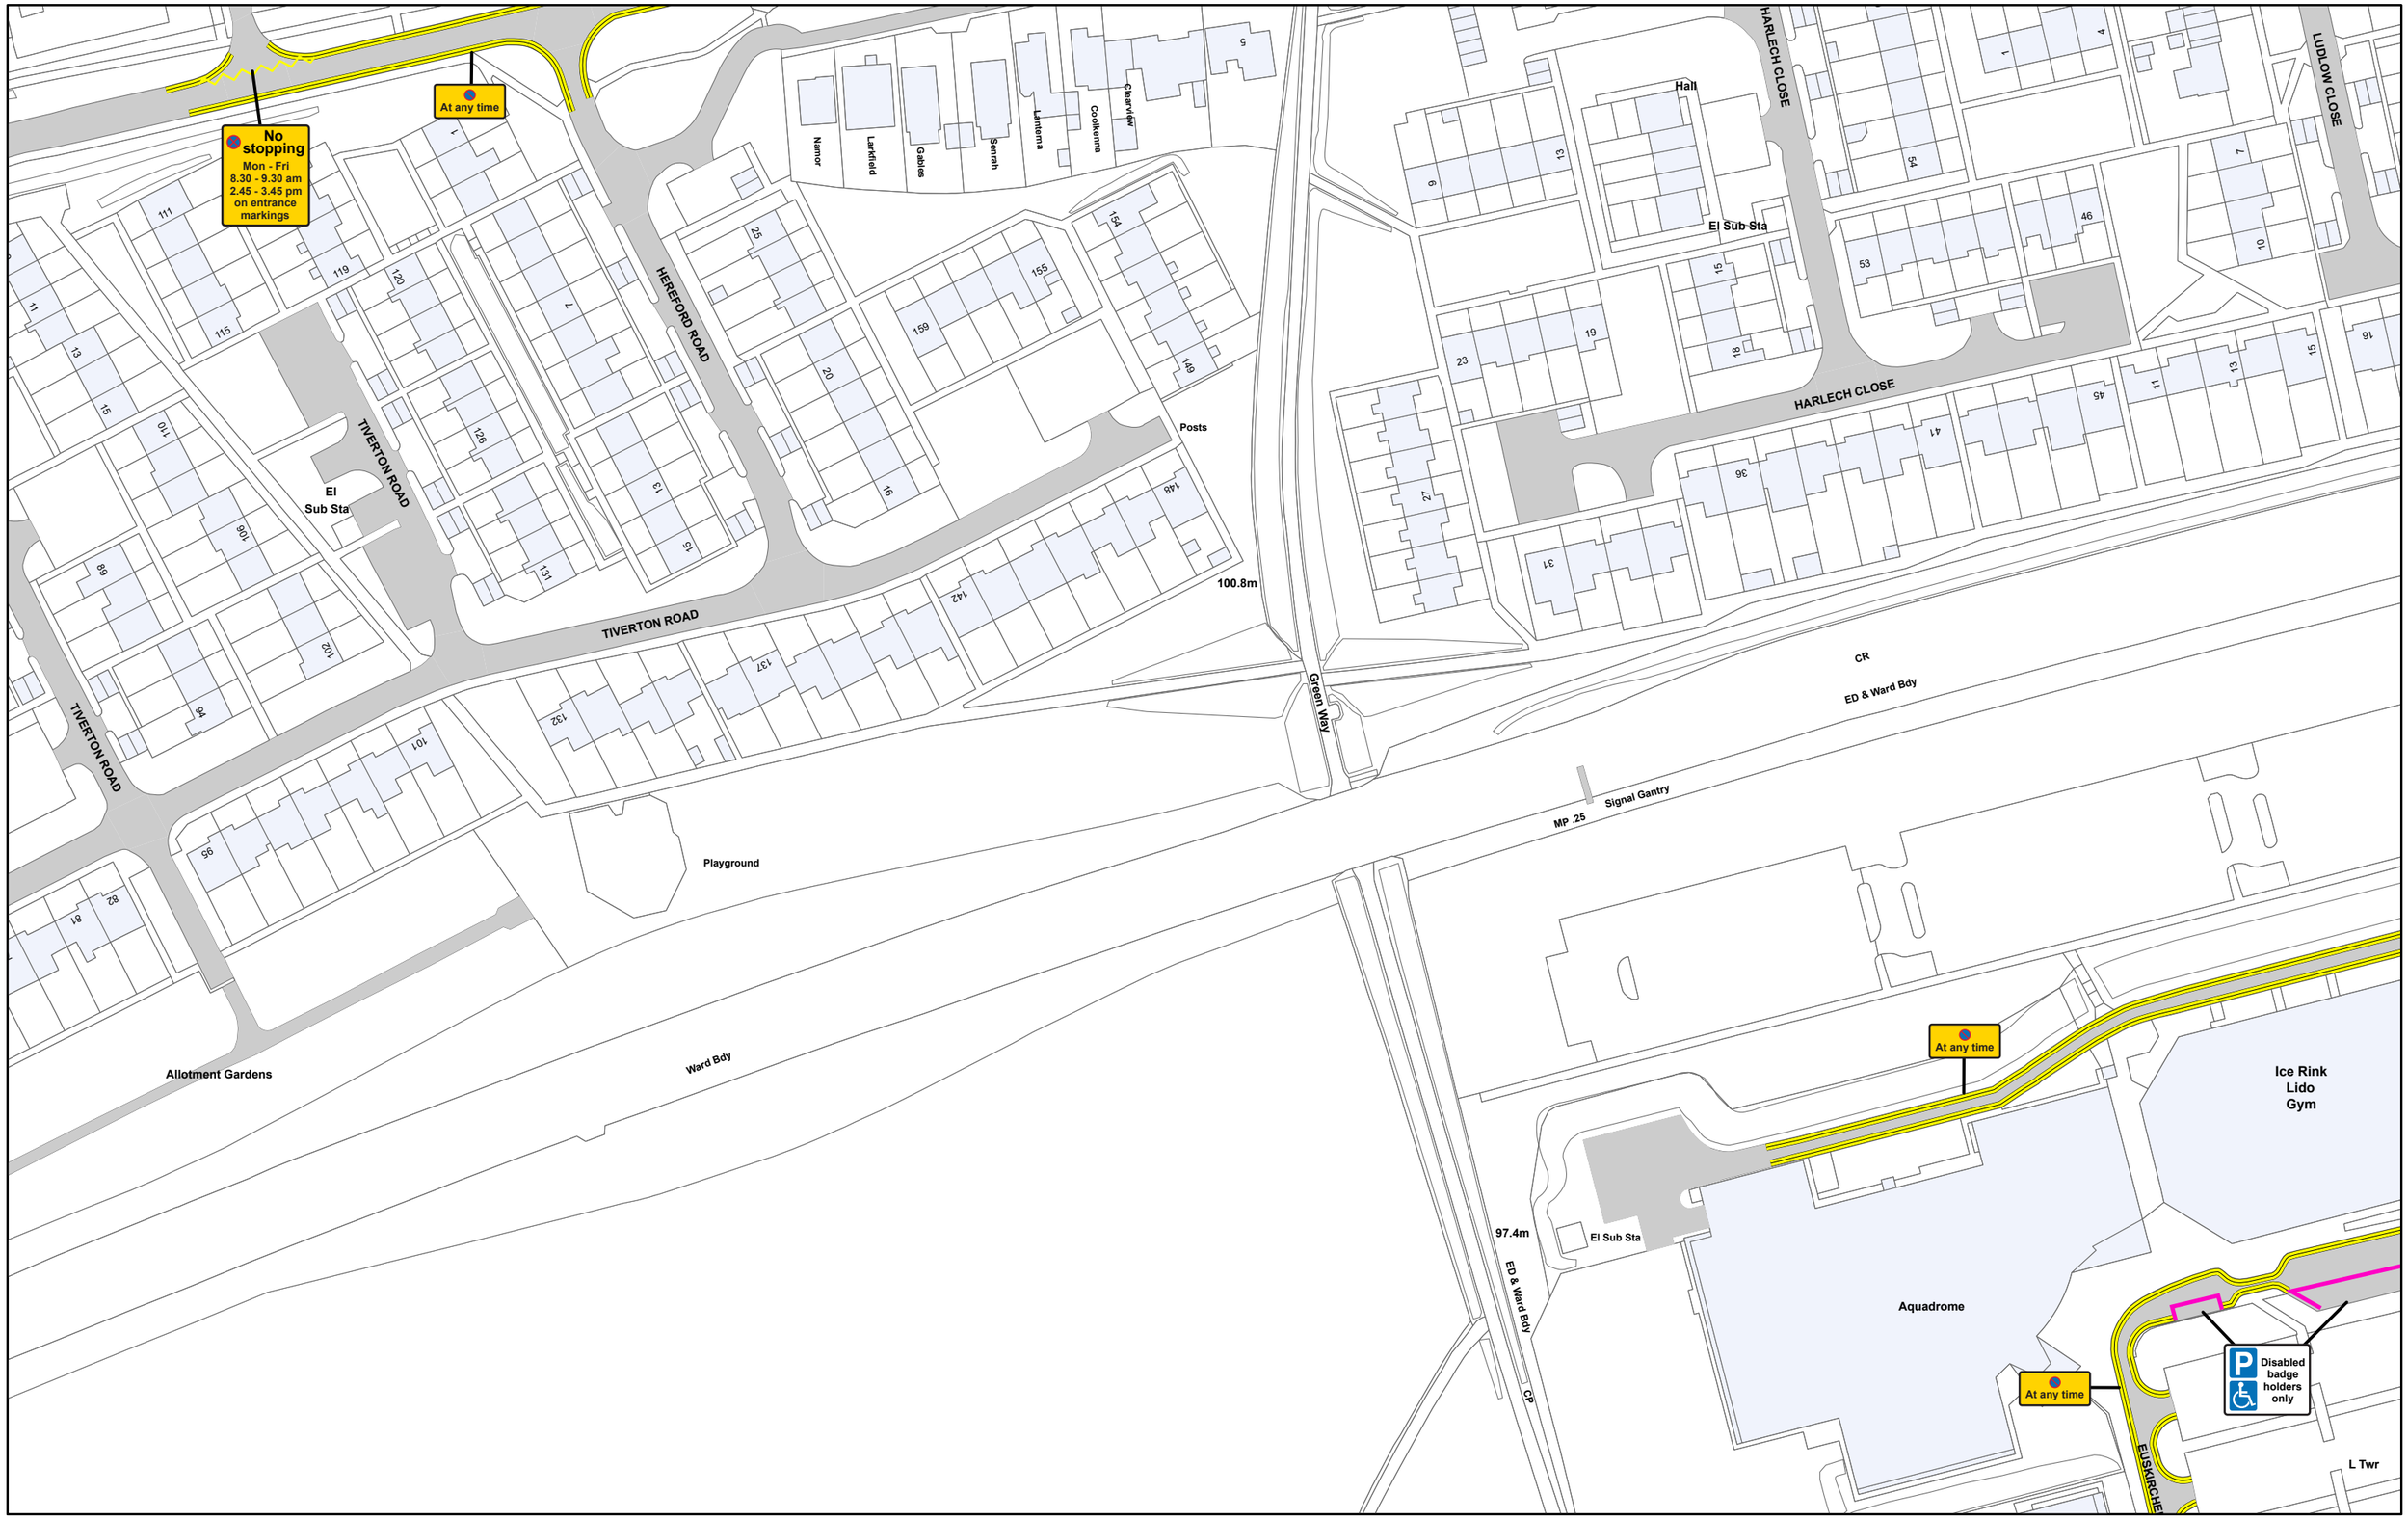

Basingstoke and Deane Borough Council
(Prohibition and Restriction of Waiting and Loading and Parking Places) (Consolidation) Order 2021

SCALE - 1:1,250 @ A3

N

© Crown copyright and database rights 2021 Ordnance Survey LA100019356

Basingstoke and Deane

Basingstoke and Deane Borough Council
Civic Offices, London Road
Basingstoke
Hampshire
RG21 4AH

Produced by VertexGIS Ltd