File ref - s:\consilium\clients\a1 traffic safety services\16981 a30 winchester road, bassingstoke\16981.001 a30 winchester road - closure detail.dwg

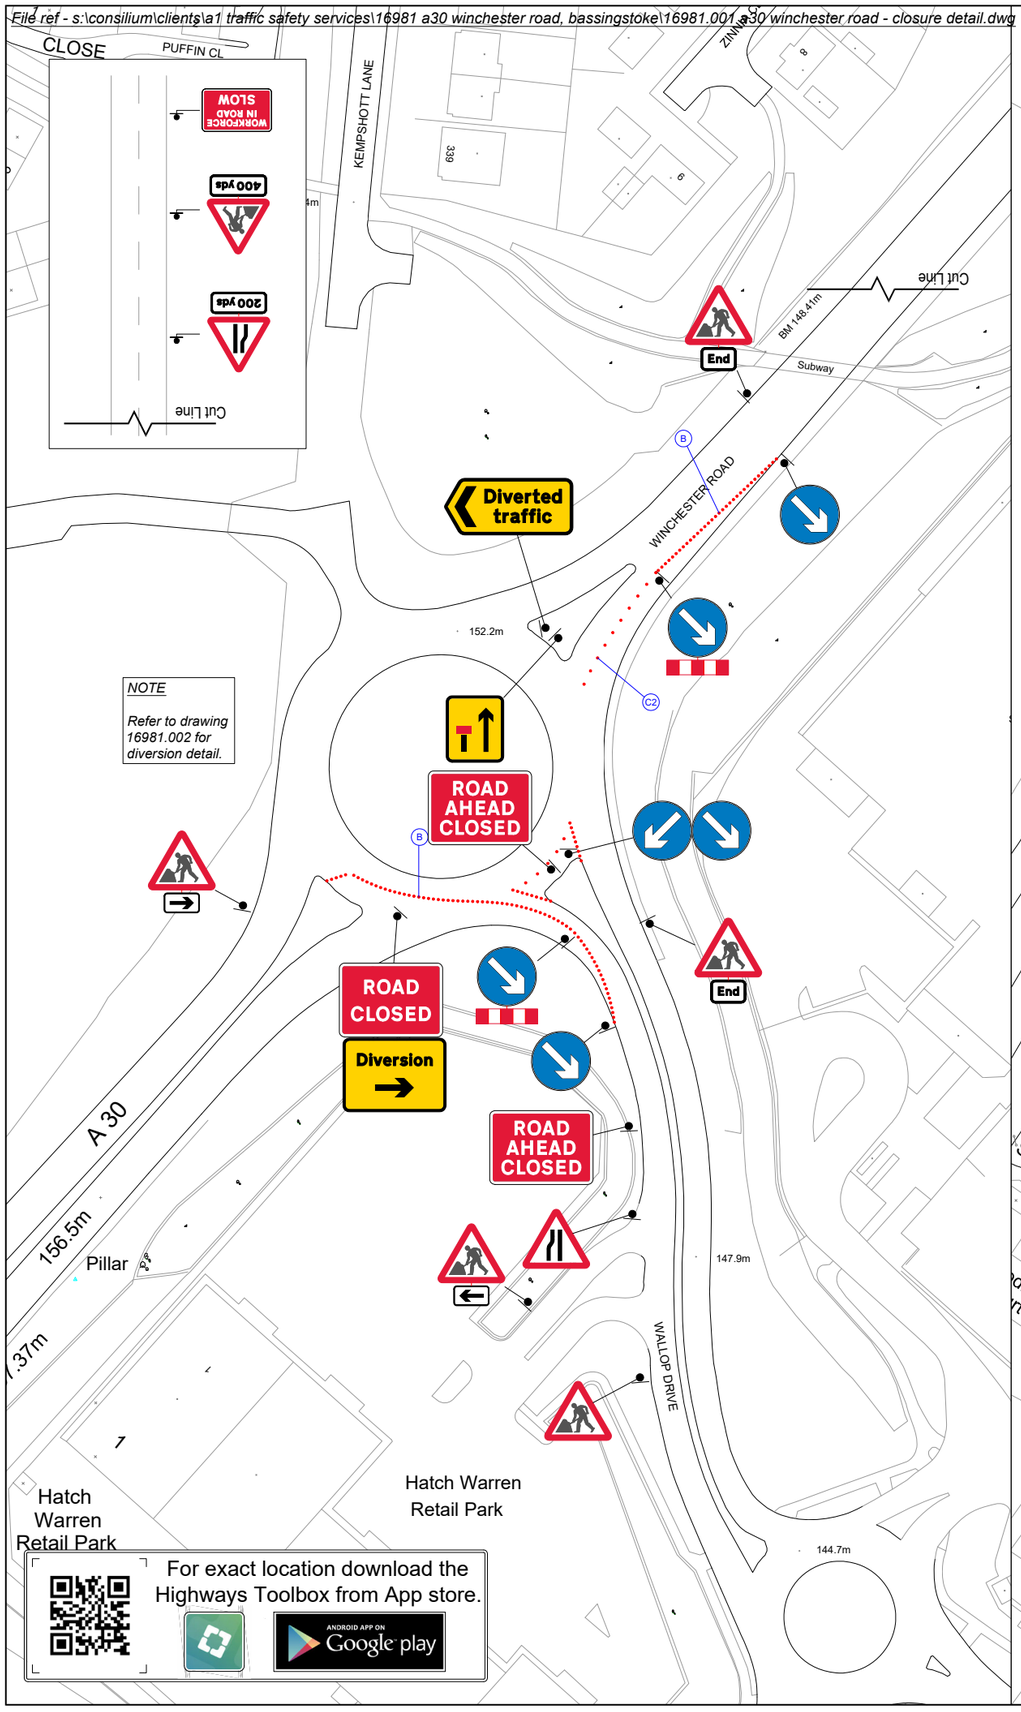

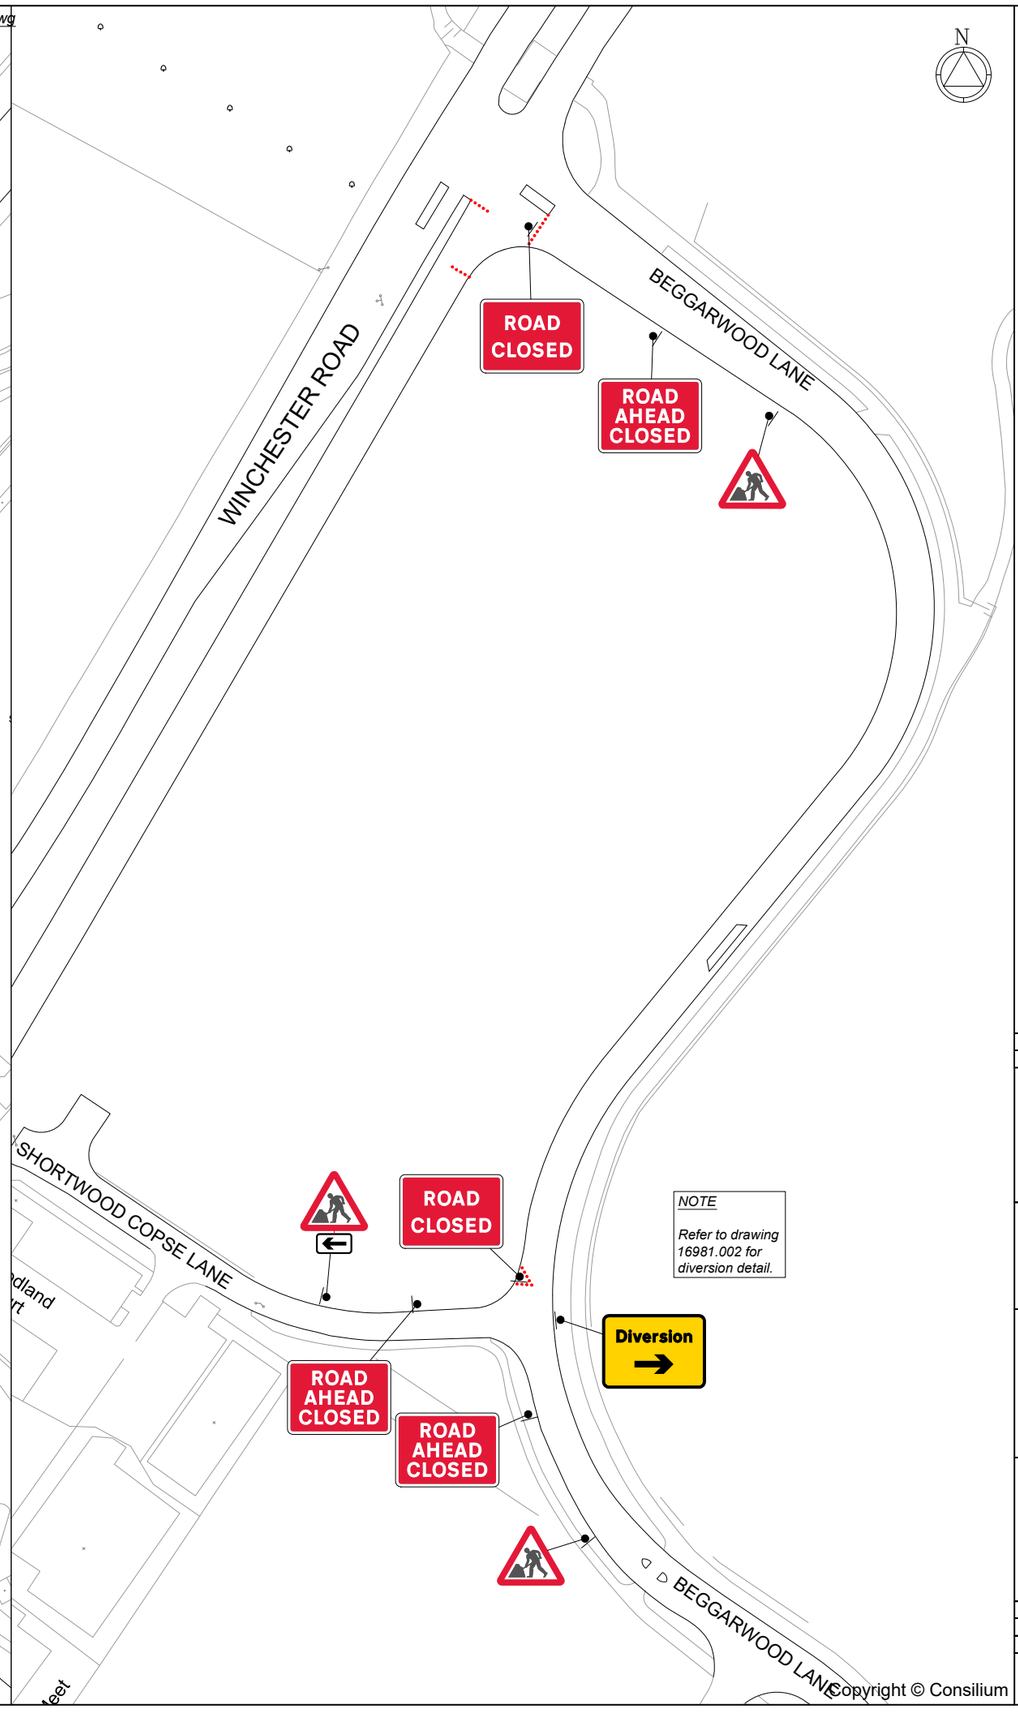

KEY

- Cone
- Sign

DETAIL B

Single/Dual carriageway 40mph or less - 450mm traffic cones, spacing 1.5m.
Single/Dual carriageway 50mph or more - 750mm traffic cones, spacing 1.5m.
Dual carriageway national speed limit - 750mm traffic cones, spacing 1.5m, relaxation 3m.

Notes:
1) During darkness, warning lights to BS EN 12352:2006 should be provided in accordance with Table A1.3 (Appendix 1).
2) 45° tapers have 1.5m spacing, no relaxations.
3) On motorways and NSL A/P duals with hard shoulders, 1m cones will be required for both standard and relaxation works for lead tapers and the facing wall of lane changes.

DETAIL C2

3m

Single carriageway 40mph or less - 450mm traffic cones.
Single/Dual carriageway 50mph or more - 750mm traffic cones.

Notes:
1) During darkness, warning lights to BS EN 12352:2006 should be provided in accordance with Table A1.3.

DETAIL C1

9m

Single/Dual carriageway 40mph or less - 450mm traffic cones.
Single/Dual carriageway 50mph or more - 750mm traffic cones.

Notes:
1) During darkness, warning lights to BS EN 12352:2006 should be provided in accordance with Table A1.3 (Appendix 1).
2) For relaxation to Detail C1 see Table A1.3 (Appendix 1).

Rev	Description	By	Chkd	Date
-	-	-	-	-

Revisions

Client

A1 TRAFFIC SAFETY SERVICES

Project

A30 Winchester Road
Basingstoke
Grid Ref: 459986, 148731

Title

Total closure of southbound carriageway

CONSILIUM Technical Services
Charter House 848 Tyburn Road, Birmingham, B24 9nt
0121 328 7266 - info@consilium-ts.co.uk - www.consilium-ts.co.uk

Design: AG	Drawn: AG	Chkd: JW
Date: 12/02/20	Date: 12/02/20	Date: 12/02/20
Scale: N.T.S. @ A3	Status: PROPOSED	

Drawing No 16981.001

Rev:

Copyright © Consilium