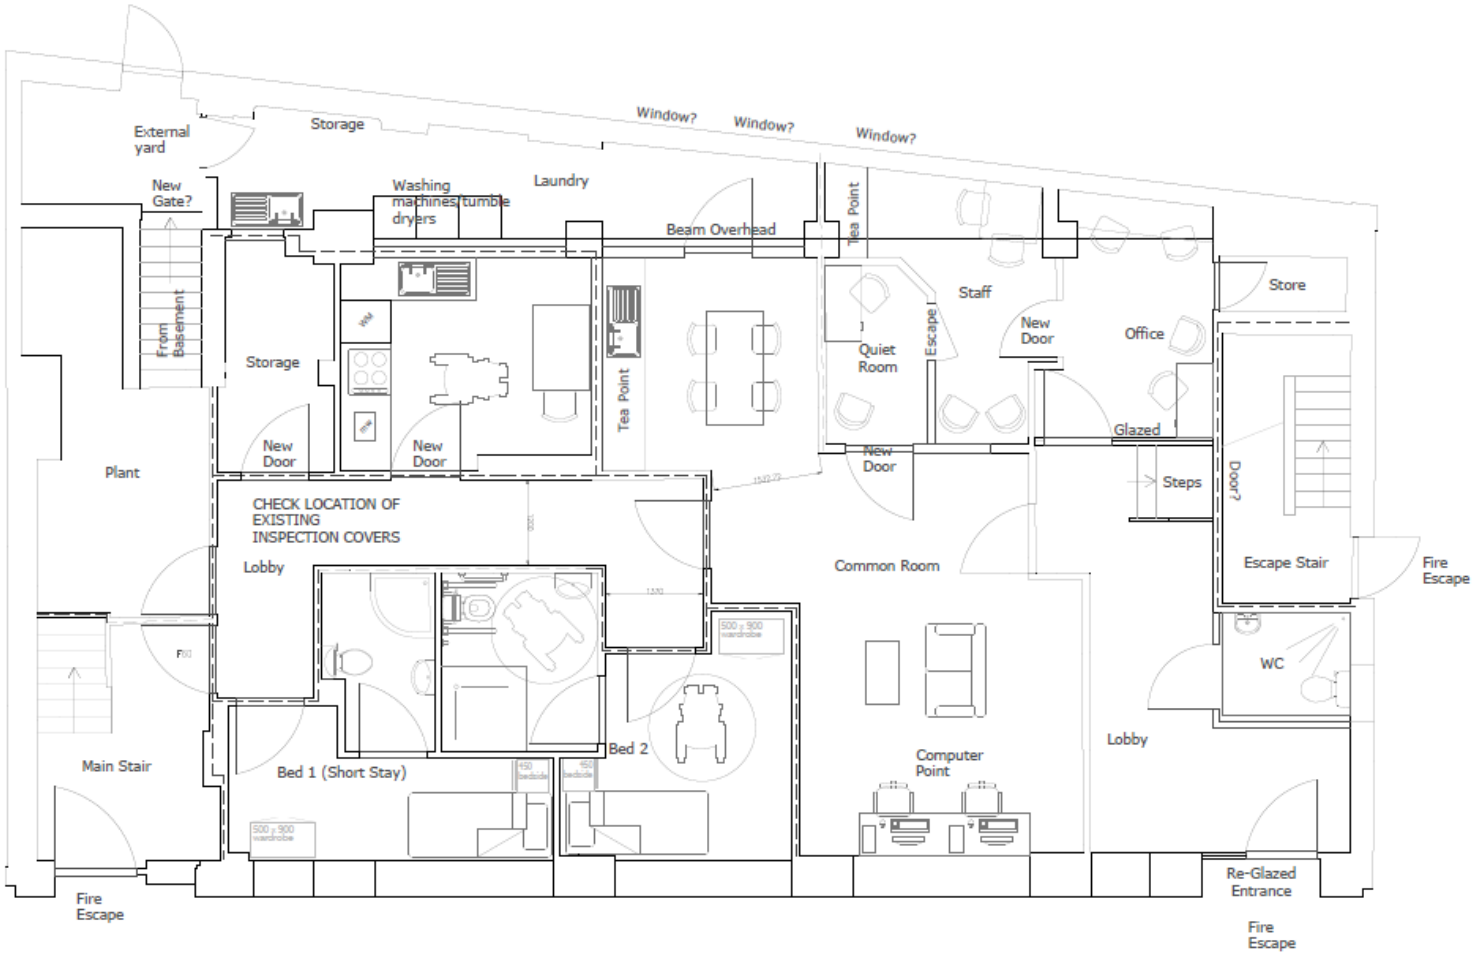

Proposed - Ground Floor (Revised Proposal)

PRELIMINARY ISSUE

LOCATION PLAN

Basingstoke and Deane Council

May Place House
Proposed Layout - Ground Floor

2d Floorplans

Sheet 2 of 4