BASINGSTOKE AND DEANE (OFF STREET PARKING PLACES) ORDER 2025 (AMENDMENT NO 3) (KINGS FURLONG CENTRE, THE WINKLE, BRIGHTON HILL PLAYING FIELDS, HEATHLANDS, NORMANTON ROAD, QUILTER ROAD AND TADLEY HEALTH AND FITNESS CENTRE CAR PARKS) ORDER 2026

Basingstoke and Deane Borough Council (hereinafter called "The Council") in exercise of its power under Sections 1(1), 2(1) to (3), 4, 5, 32, 35, 124 and Part IV of Schedule 9 of the Road Traffic Regulation Act 1984 (hereinafter referred to as "the Act of 1984"), and all other enabling powers, with the consent of the County Council of Hampshire in accordance with Section 39 (3) of the Act of 1984, and after consulting the Chief of the Police in accordance with Part III, Paragraph 20 (1) of Schedule 9 to the Act of 1984, hereby makes the following Order:

1. The Basingstoke and Deane (Off Street Parking Places) Order 2025 ("the 2025 Order") shall be varied by this order as follows:

   1.1 The provisions in relation to entry number 23 (Kings Furlong Car Park) shall be removed from Schedule 1 of the 2025 Order and the provisions detailed in Schedule 1 of this Order shall be inserted in its place;

   1.2 The details within Schedule 2 to this Order shall be included within Schedule 1 of the 2025 Order.

   1.3 The following plans which are annexed to this Order shall be included within the 2025 Order:

   - 46 – Brighton Hill Playing Fields Car Park
   - 47 – Heathlands, Penwood
   - 48 – Normanton Road
   - 49 – Quilter Road
   - 50 – Tadley Health and Fitness Centre

   1.4 With the exception of the above provisions the 2025 Order (as amended) remains unchanged and continues to be in force.

2. The effect of this Order will be:

   2.1 **Kings Furlong Centre** - To amend the existing entry in the 2025 Order to formalise Electric Vehicle parking places.

2.2 **The Winkle Car Park –** To amend the existing entry in the 2025 Order to include an electric vehicle parking place for disabled persons vehicles only.

2.3 **Brighton Hill Playing Fields** –To include Electric Vehicle parking places within the Order to formalise the bays.

2.4 **Heathlands Car Park, Penwood** - To include Electric Vehicle parking places within the Order to formalise the bays.

2.5 **Normanton Road** – To include this car park within the 2025 Order to formalise general parking, disabled persons parking and Electric Vehicle parking places.

2.6 **Quilter Road** - To formalise Electric Vehicle parking places which are restricted from 8am to 7pm 4 hours no return within 4 hours. The hours of 7pm to 8am remain unrestricted.

2.7 **Tadley Health and Fitness Centre Car Park** – To include this car park within the 2025 Order to formalise general parking, disabled parking and Electric Vehicle parking places.

3. This Order shall come into operation on 28th October 2026 and may be cited as the Basingstoke and Deane (Off Street Parking Places) Order 2025 (Amendment No 3) (Kings Furlong Centre, The Winkle, Brighton Hill Playing Fields, Heathlands, Normanton Road, Quilter Road and Tadley Health And Fitness Centre Car Parks) Order 2026

THE COMMON SEAL of BASINGSTOKE AND DEANE BOROUGH COUNCIL was hereunto affixed this 20th day of October 2026 in the presence of:-)



Ann Greaves
Legal Services Manager


Schedule 1

Number	Situation of Parking Place	Positions in which Vehicles can park	Class of Vehicles	Days of Operation	Charging Hours	Maximum period which vehicle may stay
23	Kings Furlong Centre	Wholly within the area shaded on the attached plan labelled "Kings Furlong Centre"	Permitted Vehicles	Monday to Sunday	All times	No limit except where signed as limited waiting bays – 20 minutes no return within 40 minutes 8am – 7pm all days
		Wholly within a disabled parking bay defined by surface markings and signage located within the boundaries of the Parking Place	Disabled Person's Vehicles	Monday to Sunday	All times	No limit
		Wholly within an electric vehicle parking place defined by surface markings and signage located within the boundaries of the Parking Place	Plug In/ Hybrid Vehicles	Monday to Sunday	All times	No limit

Schedule 2

Number	Situation of Parking Place	Positions in which Vehicles can park	Class of Vehicles	Days of Operation	Charging Hours	Maximum period which vehicle may stay
44	The Winkle Car Park	Wholly within an electric vehicle parking place for blue badge holders only defined by surface markings and signage located within the boundaries of the Parking Place	Plug In/ Hybrid Disabled Person's Vehicles	Monday to Sunday	All times	No limit
46	Brighton Hill Playing Fields Car Park	Wholly within an electric vehicle parking place defined by signage located within the boundaries of the Parking Place	Plug In/ Hybrid Vehicles	Monday to Sunday	All times	No limit
47	Heathlands Car Park, Penwood	Wholly within an electric vehicle parking place defined by surface markings and signage located within the boundaries of the Parking Place	Plug In/ Hybrid Vehicles	Monday to Sunday	All times	No limit
48	Normanton Road Car Park	Wholly within the area shaded on the attached plan labelled "Normanton Road Car Park"	Permitted Vehicles	Monday to Sunday	All times	No limit
		Wholly within a disabled parking bay defined by surface markings and signage located within the boundaries of the Parking Place	Disabled Person's Vehicles	Monday to Sunday	All times	No limit
		Wholly within an electric vehicle parking place defined by surface markings and signage located within the boundaries of the Parking Place	Plug In/ Hybrid Vehicles	Monday to Sunday	All times	No limit

49	Quilter Road	Wholly within an electric vehicle parking place defined by surface markings and signage located within the boundaries of the Parking Place	Plug In/ Hybrid Vehicles	Monday to Sunday	8am – 7pm	4 hours, no return within 4 hours
					7pm – 8am	No limit
50	Tadley Health and Fitness Centre Car Park	Wholly within the area shaded on the attached plan labelled "Tadley Health and Fitness Centre Car Park"	Permitted Vehicles	Monday to Sunday	All times	No limit
		Wholly within a disabled parking bay defined by surface markings and signage located within the boundaries of the Parking Place	Disabled Person's Vehicles	Monday to Sunday	All times	No limit
		Wholly within an electric vehicle parking place defined by surface markings and signage located within the boundaries of the Parking Place	Plug In/ Hybrid Vehicles	Monday to Sunday	All times	No limit

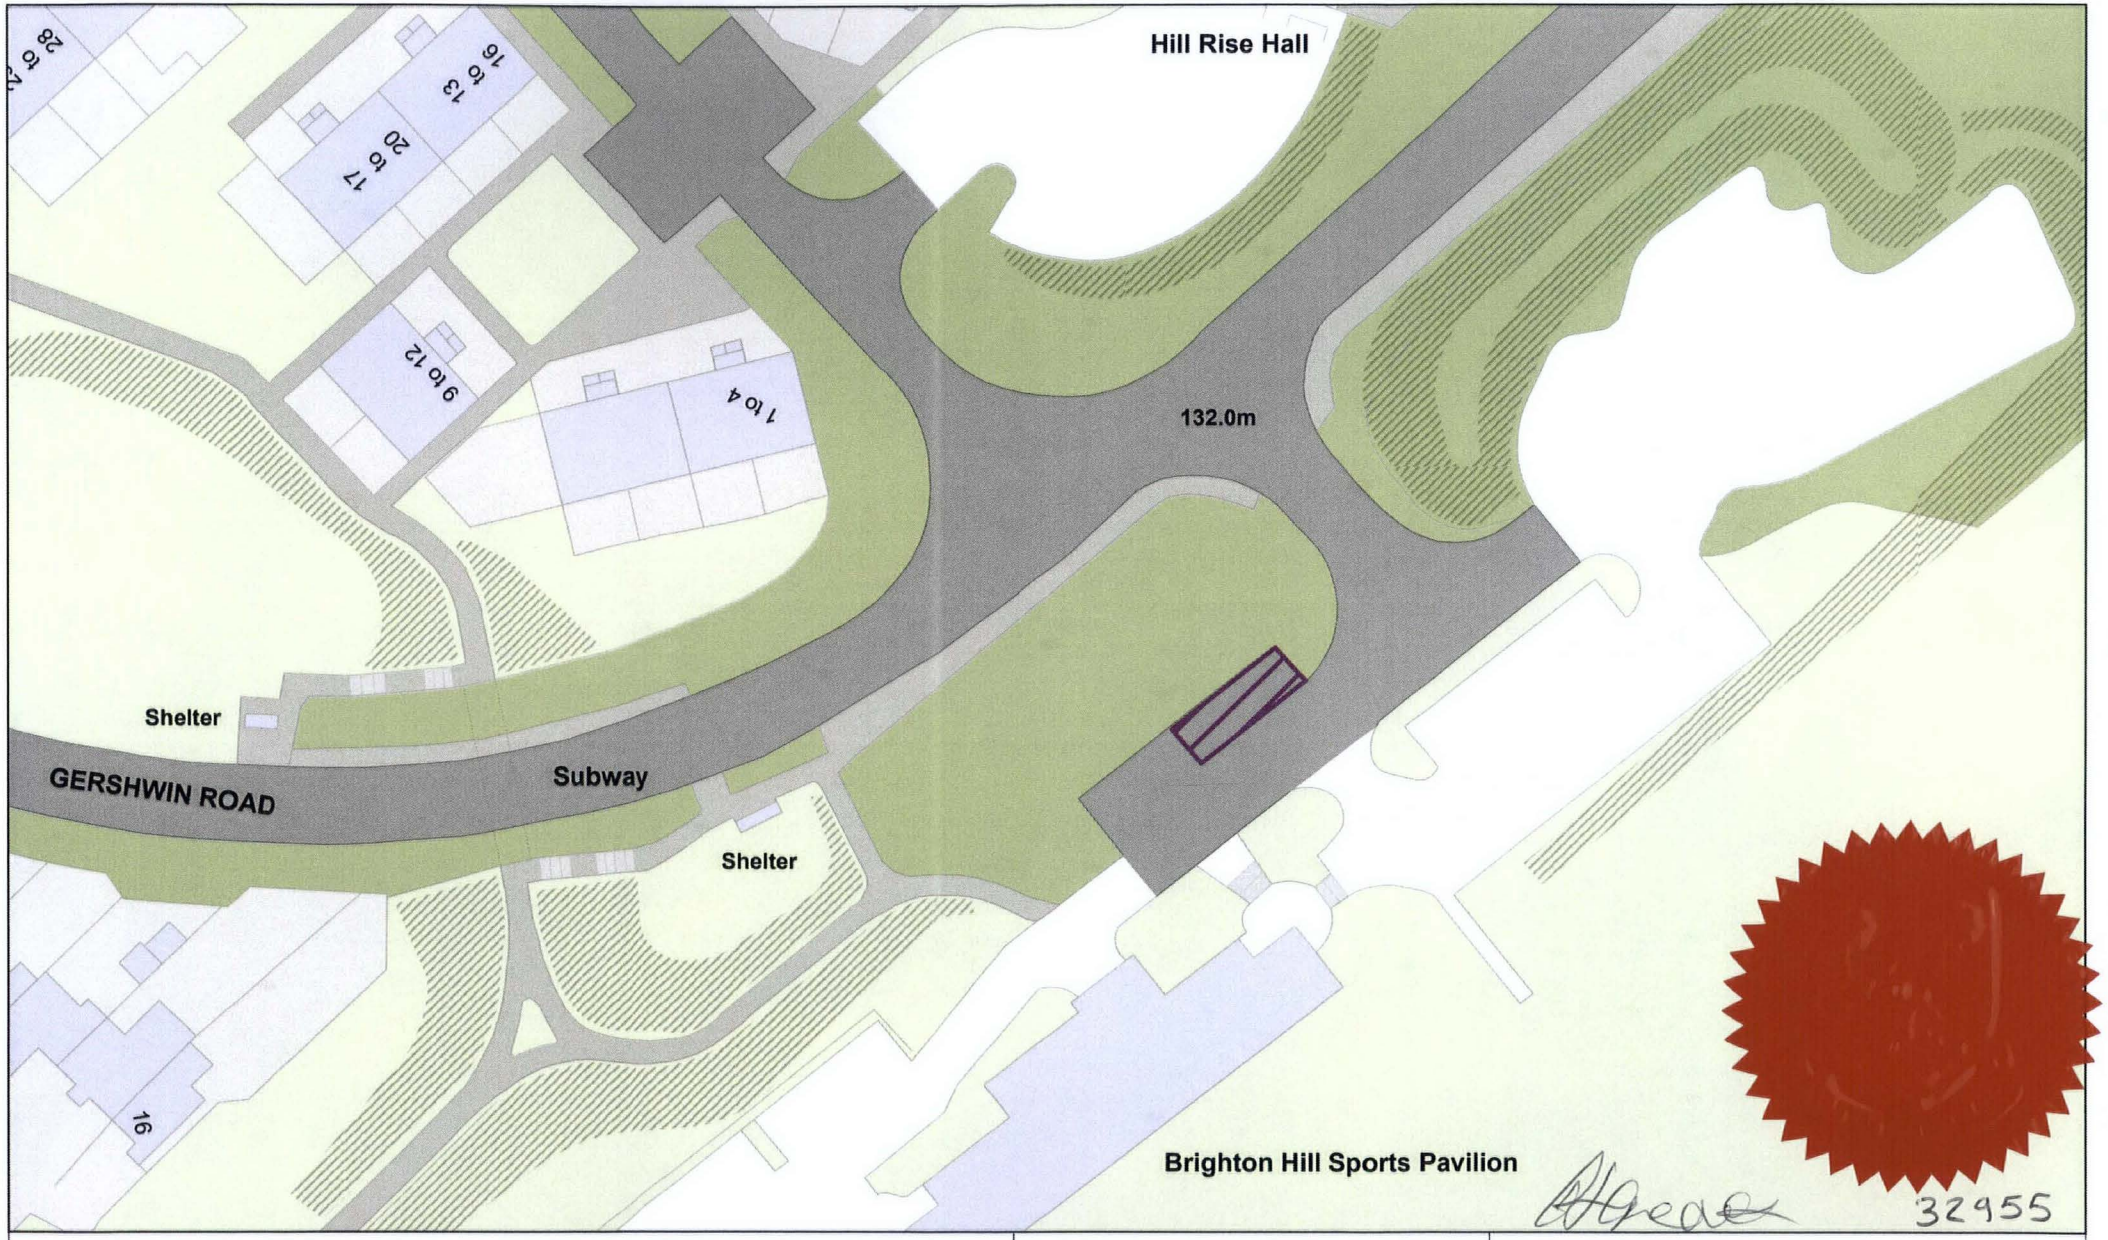

Basingstoke and Deane

Basingstoke and Deane Borough Council
Civic Offices
London Road
Basingstoke
Hampshire
RG21 4AH

© Crown copyright and database rights 2025
Ordnance Survey LA100019356


- Electric Vehicle Charging Bays

SCALE - NTS @ A4

N

Brighton Hill Playing Fields Car Park, Basingstoke

Drawing No. 46

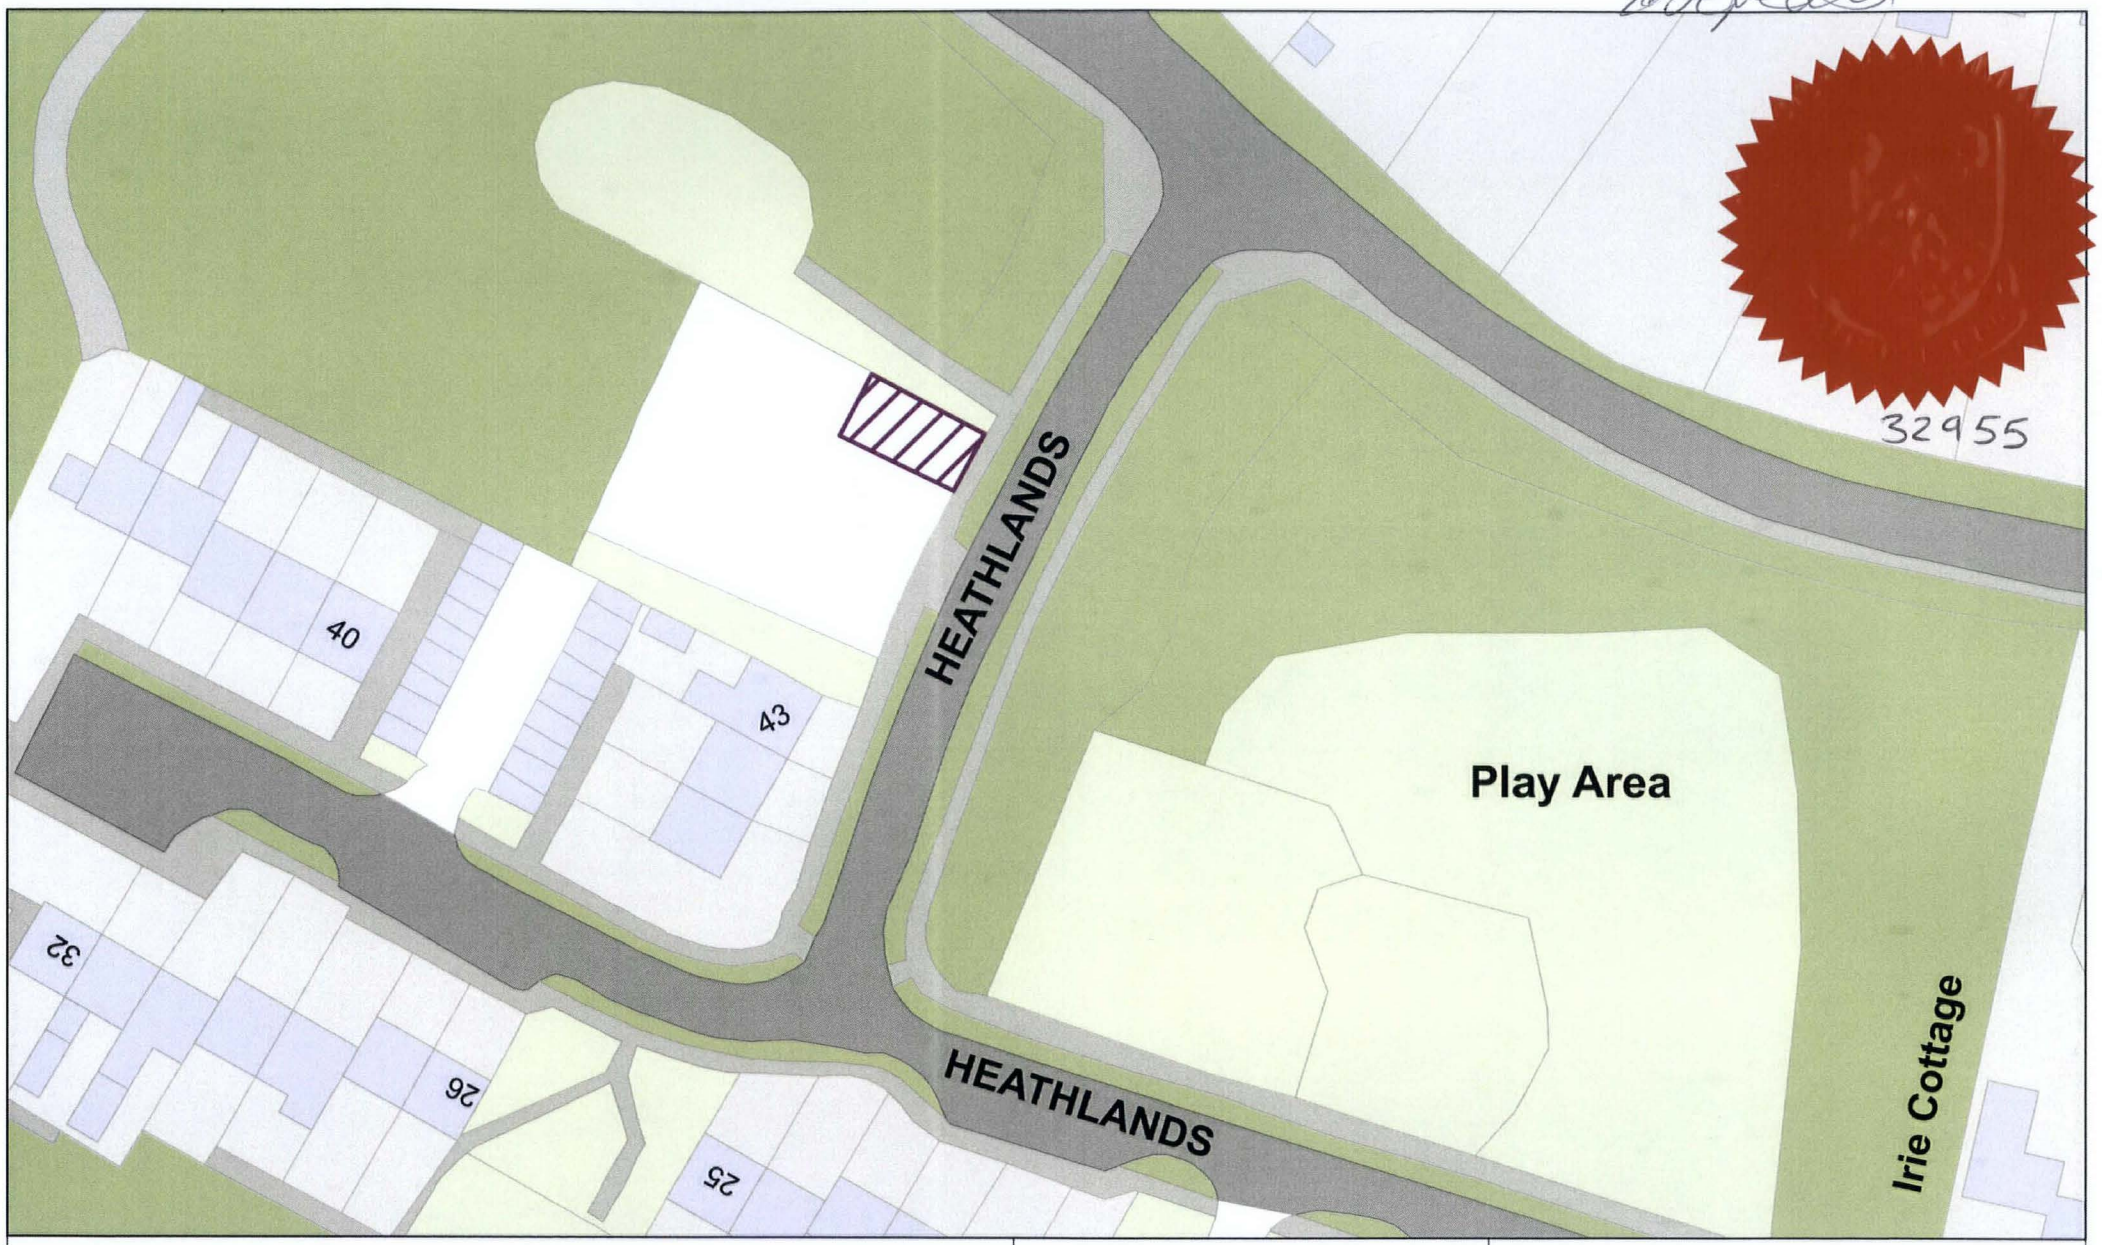

Basingstoke and Deane

Basingstoke and Deane Borough Council
Civic Offices
London Road
Basingstoke
Hampshire
RG21 4AH

© Crown copyright and database rights 2025
Ordnance Survey LA100019356

- Electric Vehicle Charging Bays

SCALE - NTS @ A4

N

Heathlands Car Park
Penwood

Drawing No. 47



32955

Basingstoke and Deane

Basingstoke and Deane Borough Council
Civic Offices
London Road
Basingstoke
Hampshire
RG21 4AH

© Crown copyright and database rights 2025
Ordnance Survey LA100019356

- Extent of Parking Place

SCALE - NTS @ A4

N

Normanton Road Car Park
Basingstoke

Drawing No. 48



Basingstoke and Deane

Basingstoke and Deane Borough Council
Civic Offices
London Road
Basingstoke
Hampshire
RG21 4AH

© Crown copyright and database rights 2025
Ordnance Survey LA100019356


Electric Vehicles Mon-Sun 08.00-19.00
4 Hrs No Return 4 Hrs. 19.00-8.00 No Limit

SCALE - NTS @ A4

N

Quilter Road
Basingstoke

Drawing No. 49

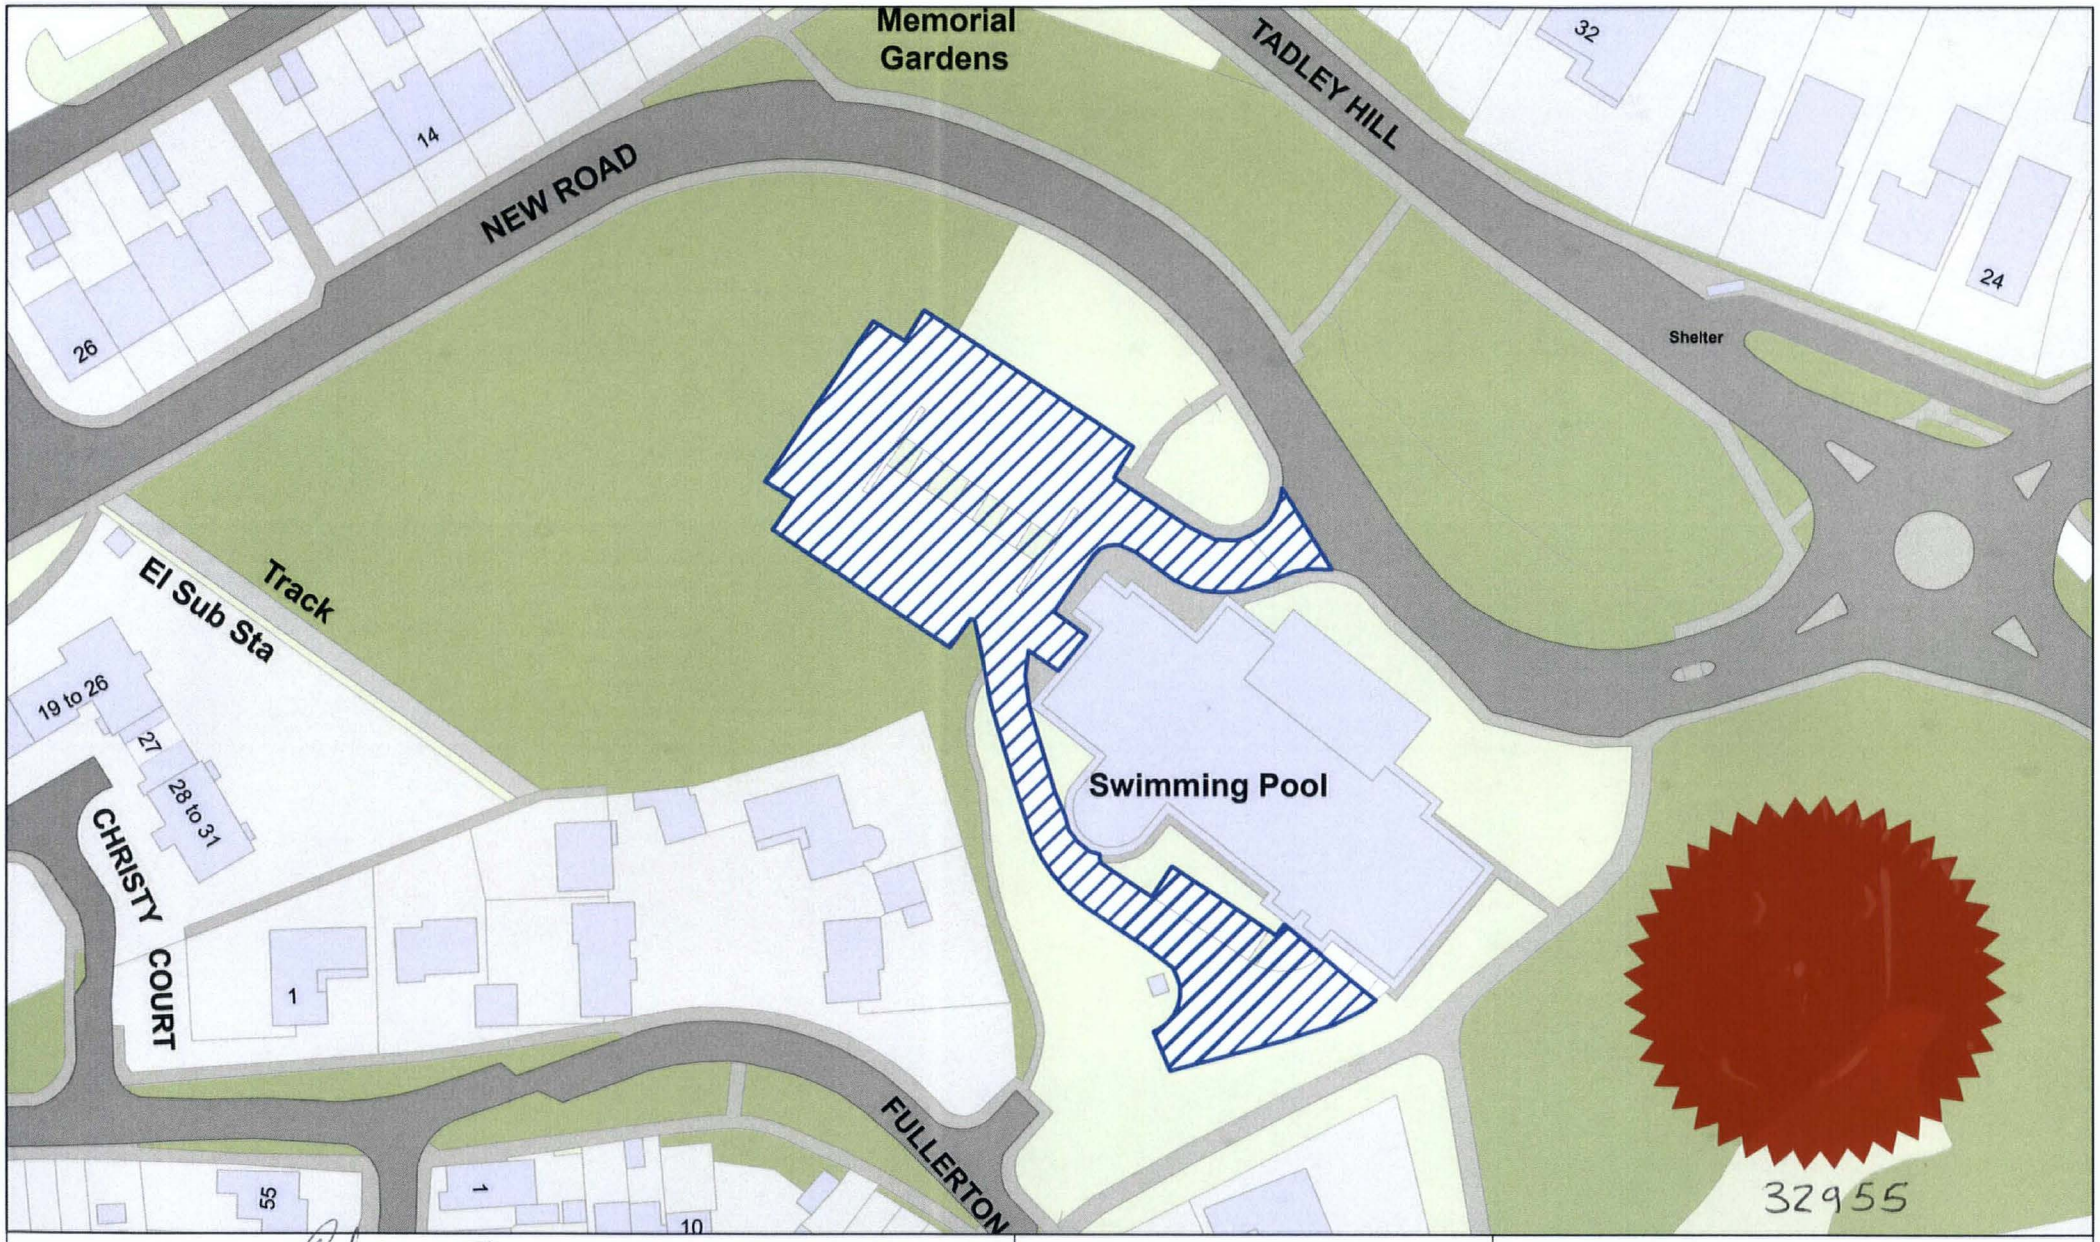

Basingstoke and Deane

Basingstoke and Deane Borough Council
Civic Offices
London Road
Basingstoke
Hampshire
RG21 4AH

© Crown copyright and database rights 2025
Ordnance Survey LA100019356

- Extent of Parking Place

SCALE - NTS @ A4

N

Tadley Health and Fitness Centre Car Park, Tadley

Drawing No. 50